
A.I.B.B. Real Estate
4 Rue R.P. Louis Frolla
98000 Monaco
Tél : +377 93 30 85 85
info@aibb.mc
www.aibb.mc

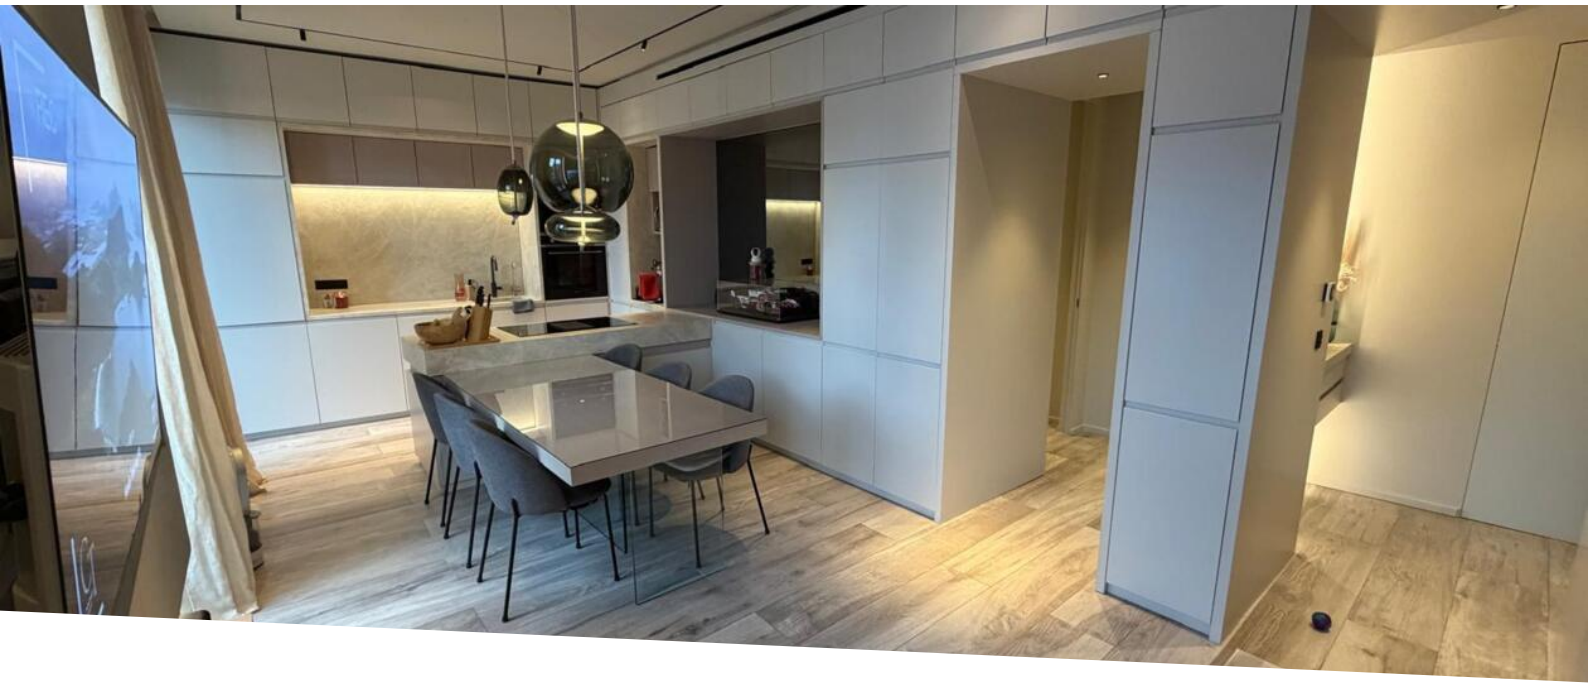

## Verkauf

## 3 200 000 €

| | | | |
|---|---|---|---|
| *Produkttyp*<br>**Wohnung** | *Zimmer*<br>**3 Zimmer** | *District*<br>**Condamine** | *Stadt*<br>**Monaco** |
| *Land*<br>**Monaco** | *Wohnfläche*<br>**71,73 m²** | *Terrasse Fläche*<br>**3,83 m²** | *Totale Fläche*<br>**75,56 m²** |
| *Schlafzimmer*<br>**2** | *Salles de bains*<br>**2** | *Keller*<br>**2** | *Stockwerk*<br>**3ème** |
| *Zustand*<br>**Très bon état** | *Verfügbar ab*<br>**Rapidement** | *Hinweis*<br>**SB202609** | |



This document does not form part of any offer or contract. All measurements, areas and distances are approximate. The information and plans contained herein are believed to be correct, however, their accuracy is not guaranteed. The photographs show only certain parts of the property at the time they were taken. This offer is subject to change of price or other conditions, without prior notice.


A.I.B.B. Real Estate
Tél : +377 93 30 85 85
info@aibb.mc
www.aibb.mc









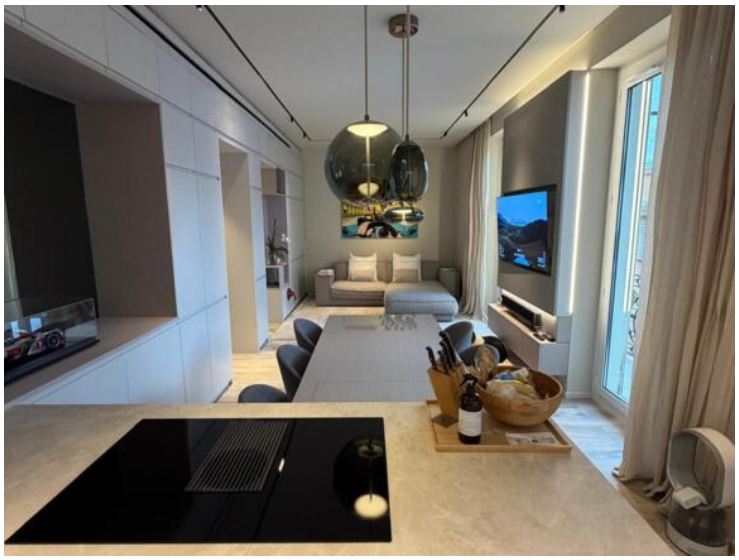





This document does not form part of any offer or contract. All measurements, areas and distances are approximate. The information and plans contained herein are believed to be correct, however, their accuracy is not guaranteed. The photographs show only certain parts of the property at the time they were taken. This offer is subject to change of price or other conditions, without prior notice.

A.I.B.B. Real Estate
Tél : +377 93 30 85 85
info@aibb.mc
www.aibb.mc












This document does not form part of any offer or contract. All measurements, areas and distances are approximate. The information and plans contained herein are believed to be correct, however, their accuracy is not guaranteed. The photographs show only certain parts of the property at the time they were taken. This offer is subject to change of price or other conditions, without prior notice.

A.I.B.B. Real Estate
Tél : +377 93 30 85 85
info@aibb.mc
www.aibb.mc

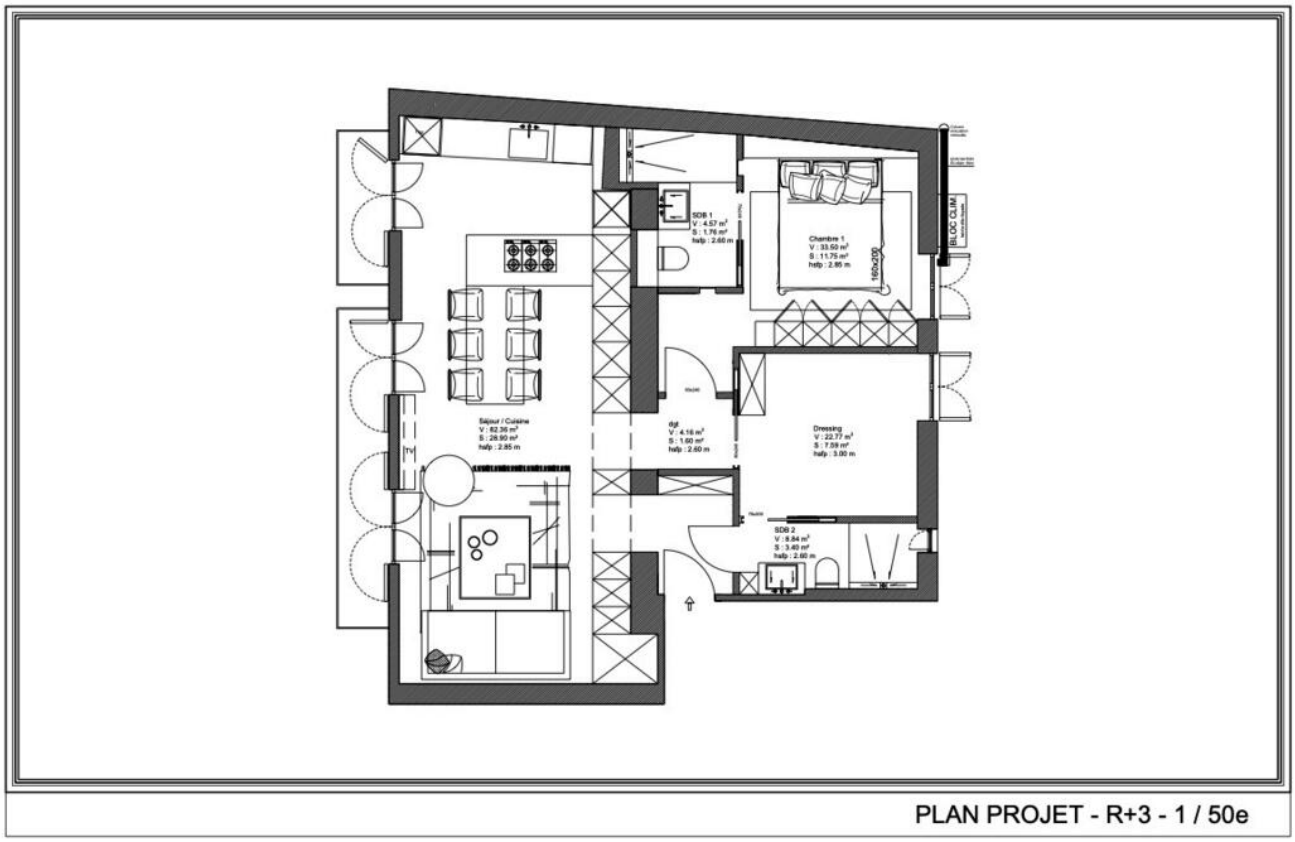


PLAN PROJET - R+3 - 1 / 50e



This document does not form part of any offer or contract. All measurements, areas and distances are approximate. The information and plans contained herein are believed to be correct, however, their accuracy is not guaranteed. The photographs show only certain parts of the property at the time they were taken. This offer is subject to change of price or other conditions, without prior notice.