
A.I.B.B. Real Estate
4 Rue R.P. Louis Frolla
98000 Monaco
Phone : +377 93 30 85 85
info@aibb.mc
www.aibb.mc

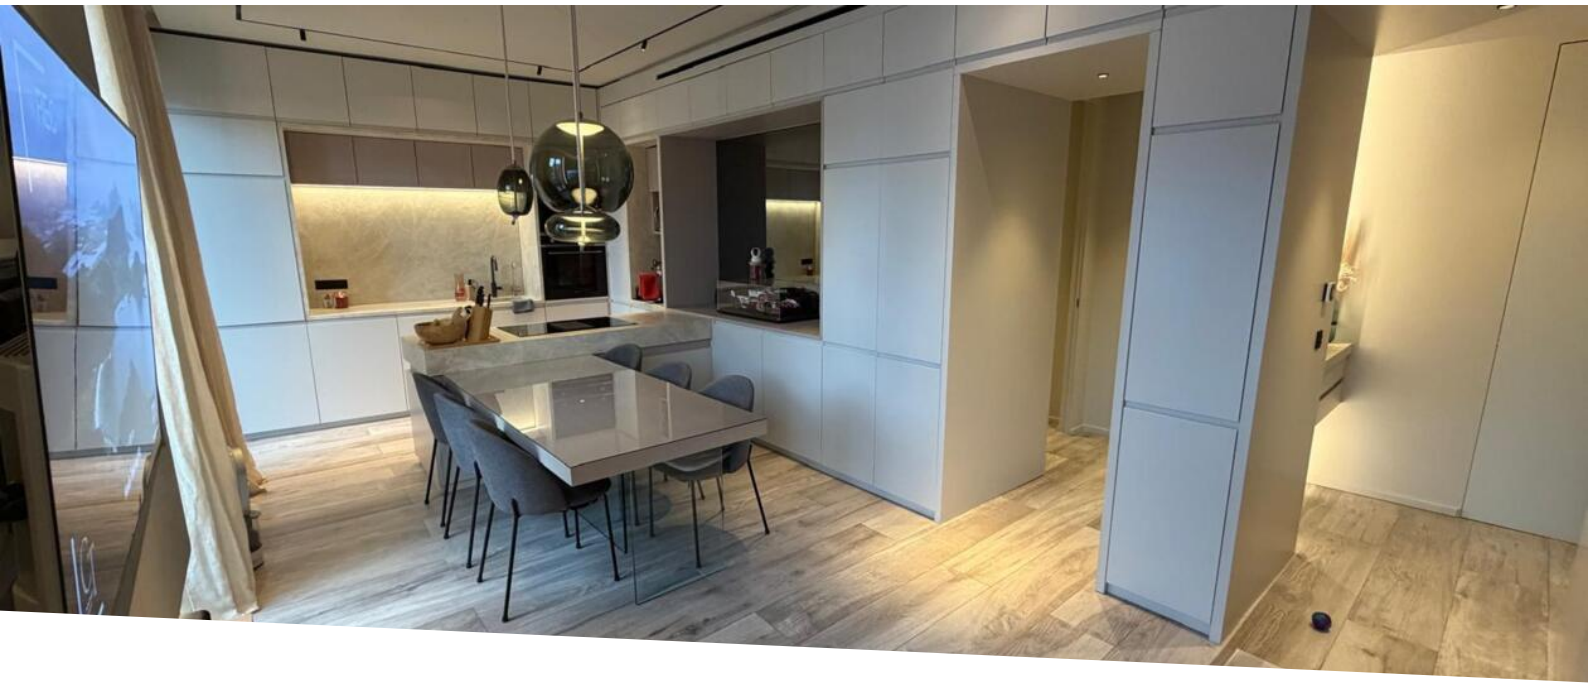

La Condamine – 3 room apartment with two terraces and two cellars

For sale

3 200 000 €

Product type **Apartment**	*Num rooms* **3 rooms**
District **Condamine**	*City* **Monaco**
Country **Monaco**	*Living area* **71,73 m²**
Terrace area **3,83 m²**	*Total area* **75,56 m²**
Bedrooms **2**	*Bathrooms* **2**
Cellars **2**	*Floor* **3ème**
Condition **Very good condition**	*Release date* **Quickly**
Ref. **SB202609**	

In the Condamine district, discover this 3-room apartment offering an ideal distribution, two terraces and two cellars, in the Villa Liette building.

LA CONDAMINE – VILLA LIETTE

Located in the Condamine district, in the Villa Liette building, this 3-room apartment has a living area of 71.73 m², complemented by 3.83 m² of terraces spread over two outdoor spaces.

Ce document ne fait partie d'aucune offre ou contrat. Toutes mesures, surfaces et distances sont approximatives. Le descriptif et les plans ne sont donnés qu'à titre indicatif et leur exactitude n'est pas garantie. Les photographies ne montrent que certaines parties de la propriété. L'offre est valable sauf en cas de vente, retrait de vente, changement de prix ou d'autres conditions, sans préalable.

Crossing, it benefits from a particularly functional distribution, allowing a pleasant separation between the living spaces and the sleeping areas.

The apartment also has two shower rooms, offering comfort and practicality on a daily basis.

Two cellars complete this property, constituting a real advantage for storage and storage.

An apartment with many assets, ideally located in a sought-after and dynamic area of Monaco.

Sale price : 3 200 000 €











Ce document ne fait partie d'aucune offre ou contrat. Toutes mesures, surfaces et distances sont approximatives. Le descriptif et les plans ne sont donnés qu'à titre indicatif et leur exactitude n'est pas garantie. Les photographies ne montrent que certaines parties de la propriété. L'offre est valable sauf en cas de vente, retrait de vente, changement de prix ou d'autres conditions, sans préalable.

A.I.B.B. Real Estate
Phone : +377 93 30 85 85
info@aibb.mc
www.aibb.mc

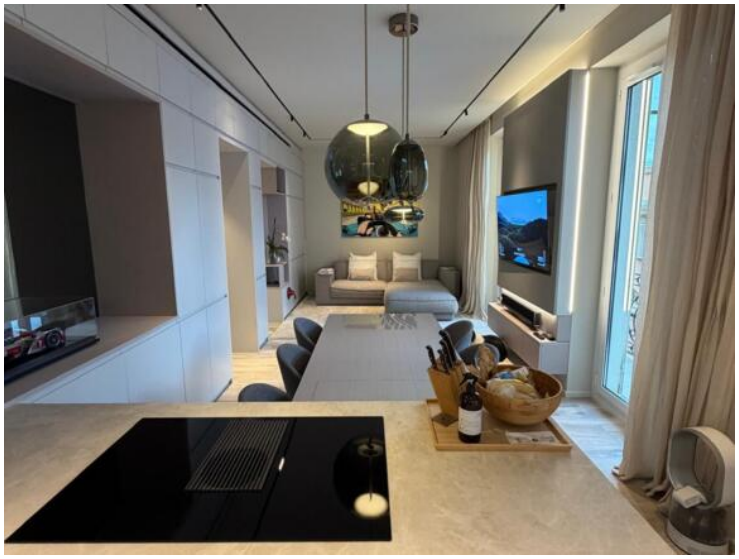


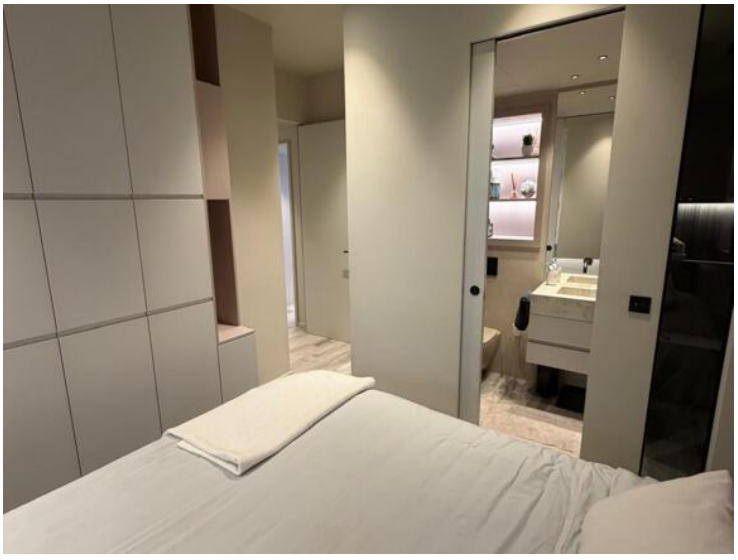

Ce document ne fait partie d'aucune offre ou contrat. Toutes mesures, surfaces et distances sont approximatives. Le descriptif et les plans ne sont donnés qu'à titre indicatif et leur exactitude n'est pas garantie. Les photographies ne montrent que certaines parties de la propriété. L'offre est valable sauf en cas de vente, retrait de vente, changement de prix ou d'autres conditions, sans préalable.

A.I.B.B. Real Estate
Phone : +377 93 30 85 85
info@aibb.mc
www.aibb.mc

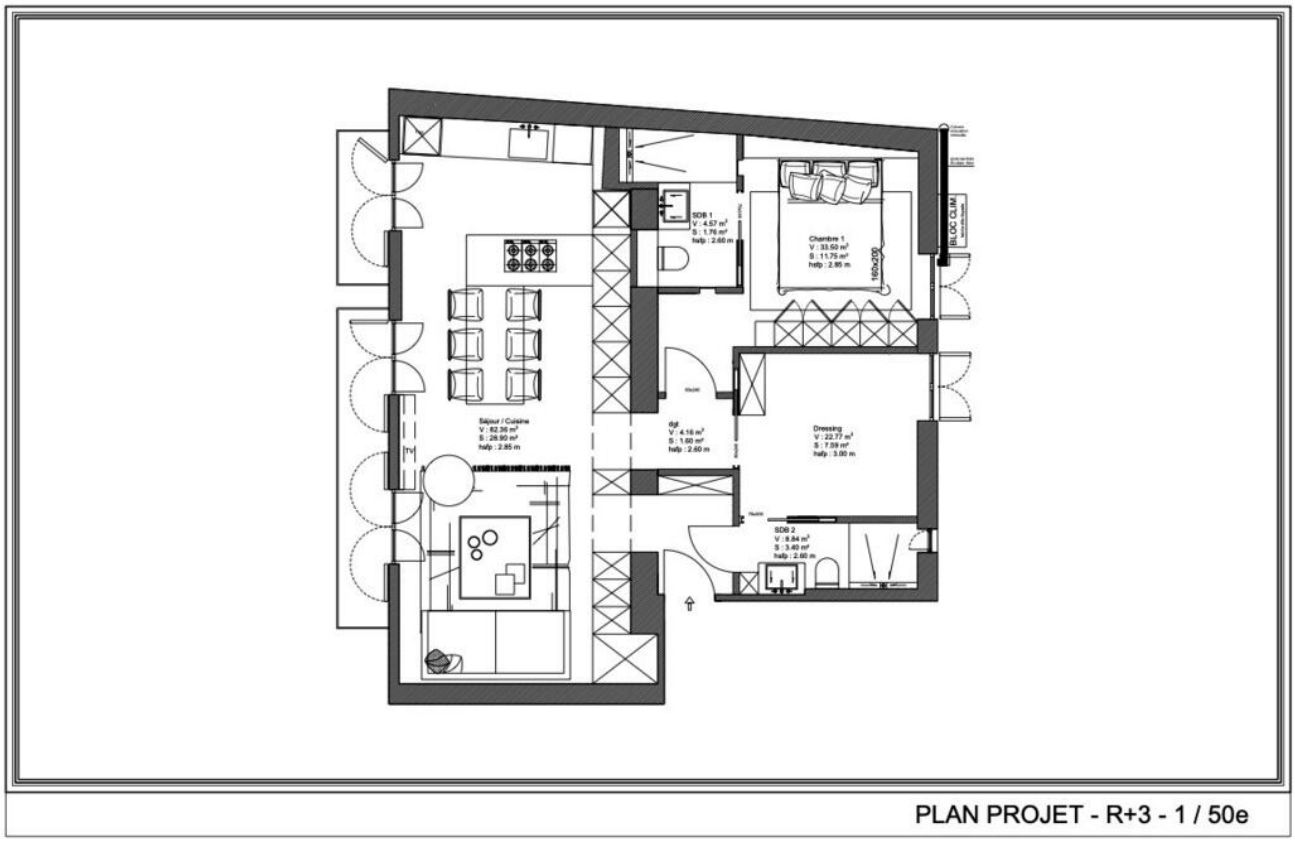

PLAN PROJET - R+3 - 1 / 50e

Ce document ne fait partie d'aucune offre ou contrat. Toutes mesures, surfaces et distances sont approximatives. Le descriptif et les plans ne sont donnés qu'à titre indicatif et leur exactitude n'est pas garantie. Les photographies ne montrent que certaines parties de la propriété. L'offre est valable sauf en cas de vente, retrait de vente, changement de prix ou d'autres conditions, sans préalable.